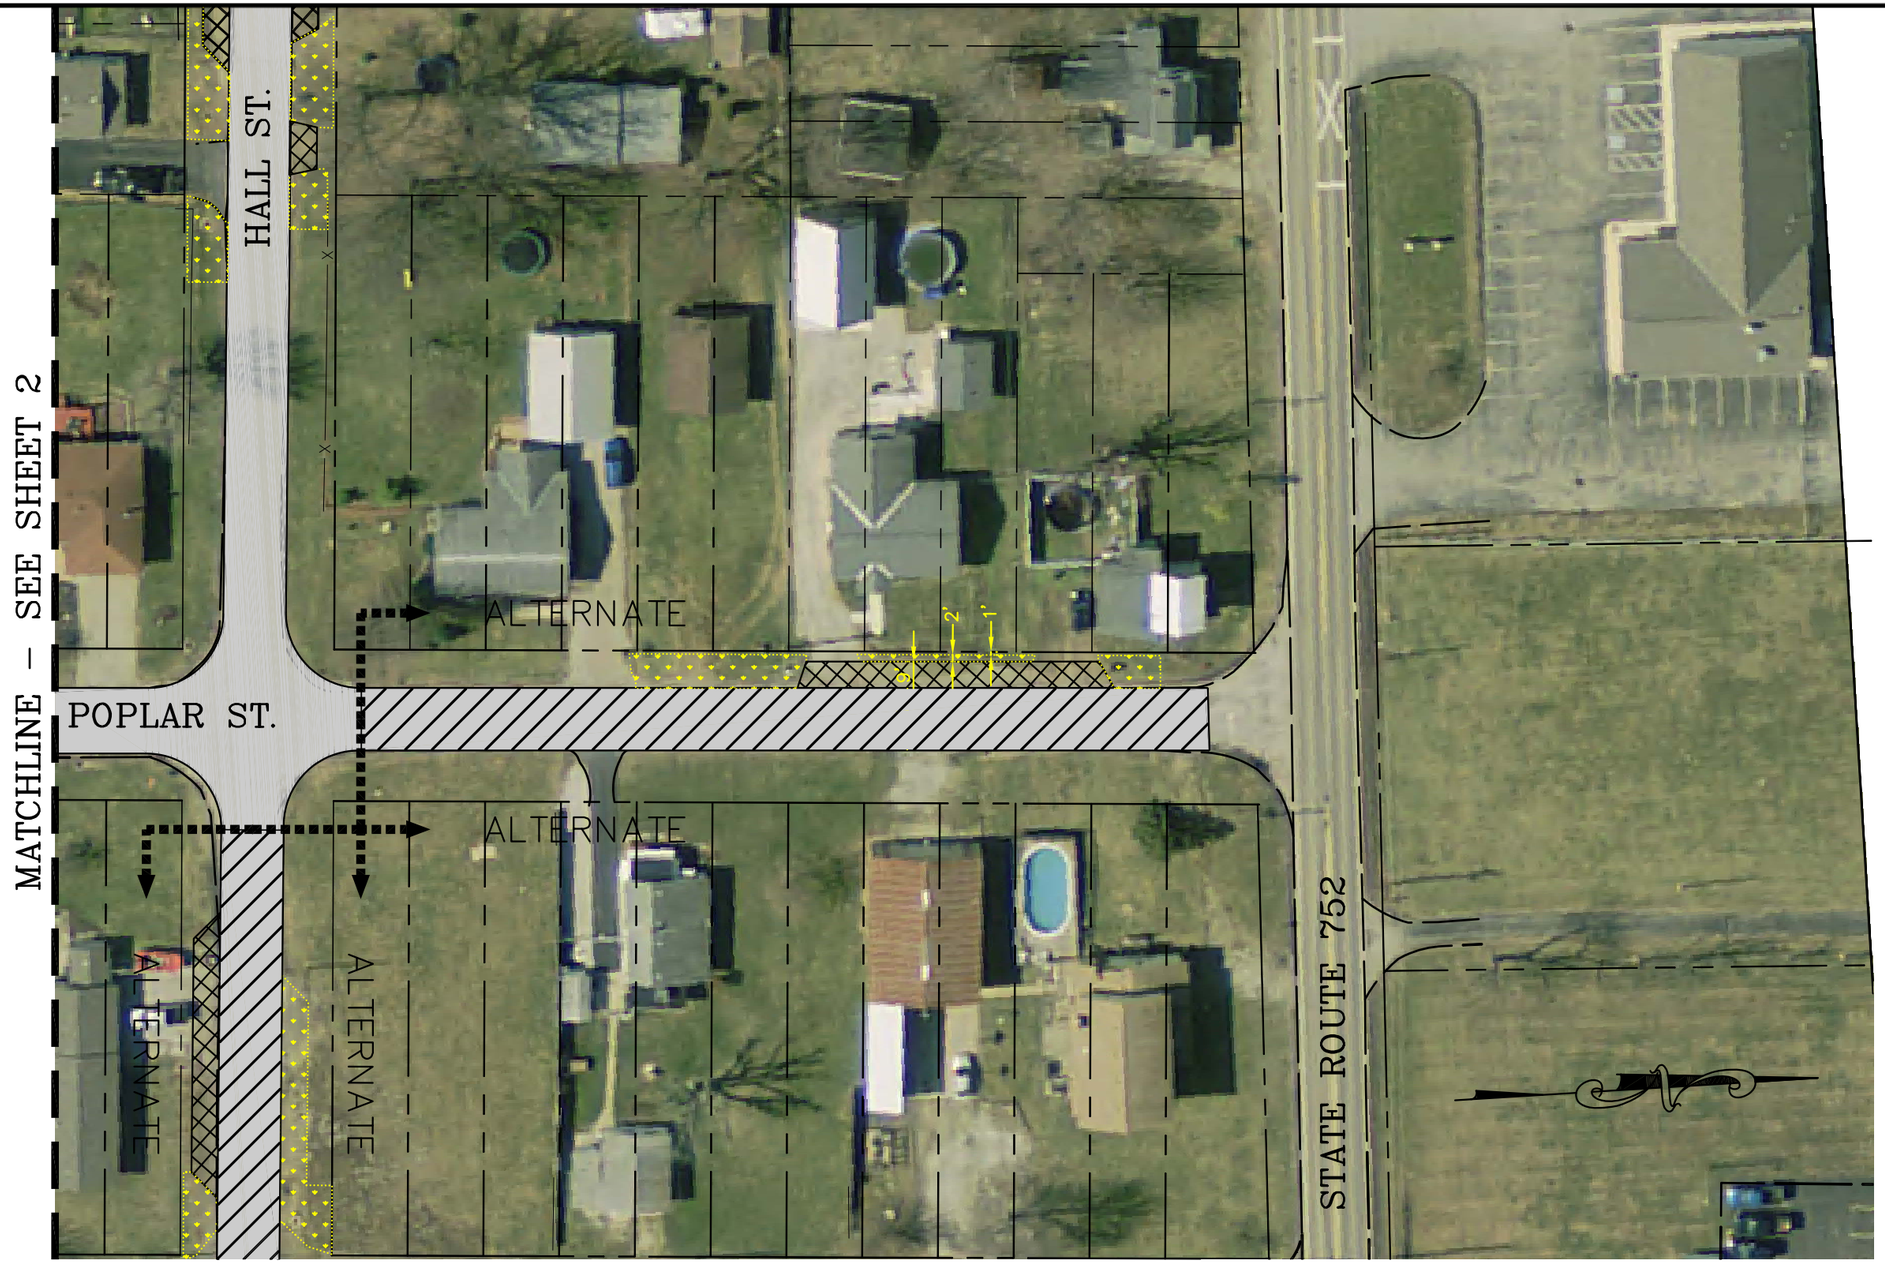

= PAVEMENT OVERLAY AREA (BASE BID)

= PAVEMENT OVERLAY AREA (ALTERNATE BID)

= CHIP SEAL PULLOFF AREA

= REGRADE, SPREAD TOPSOIL, SEEDING AND MULCHING AREA

POPLAR STREET IMPROVEMENTS

SCALE: 1" = 50'

PREPARED BY:

Pomeroy & Associates Ltd.

Consulting Engineers & Surveyors

599 Scherers Court • Worthington, Ohio 43085

Phone(614)885-2498 • Fax(614)885-2886

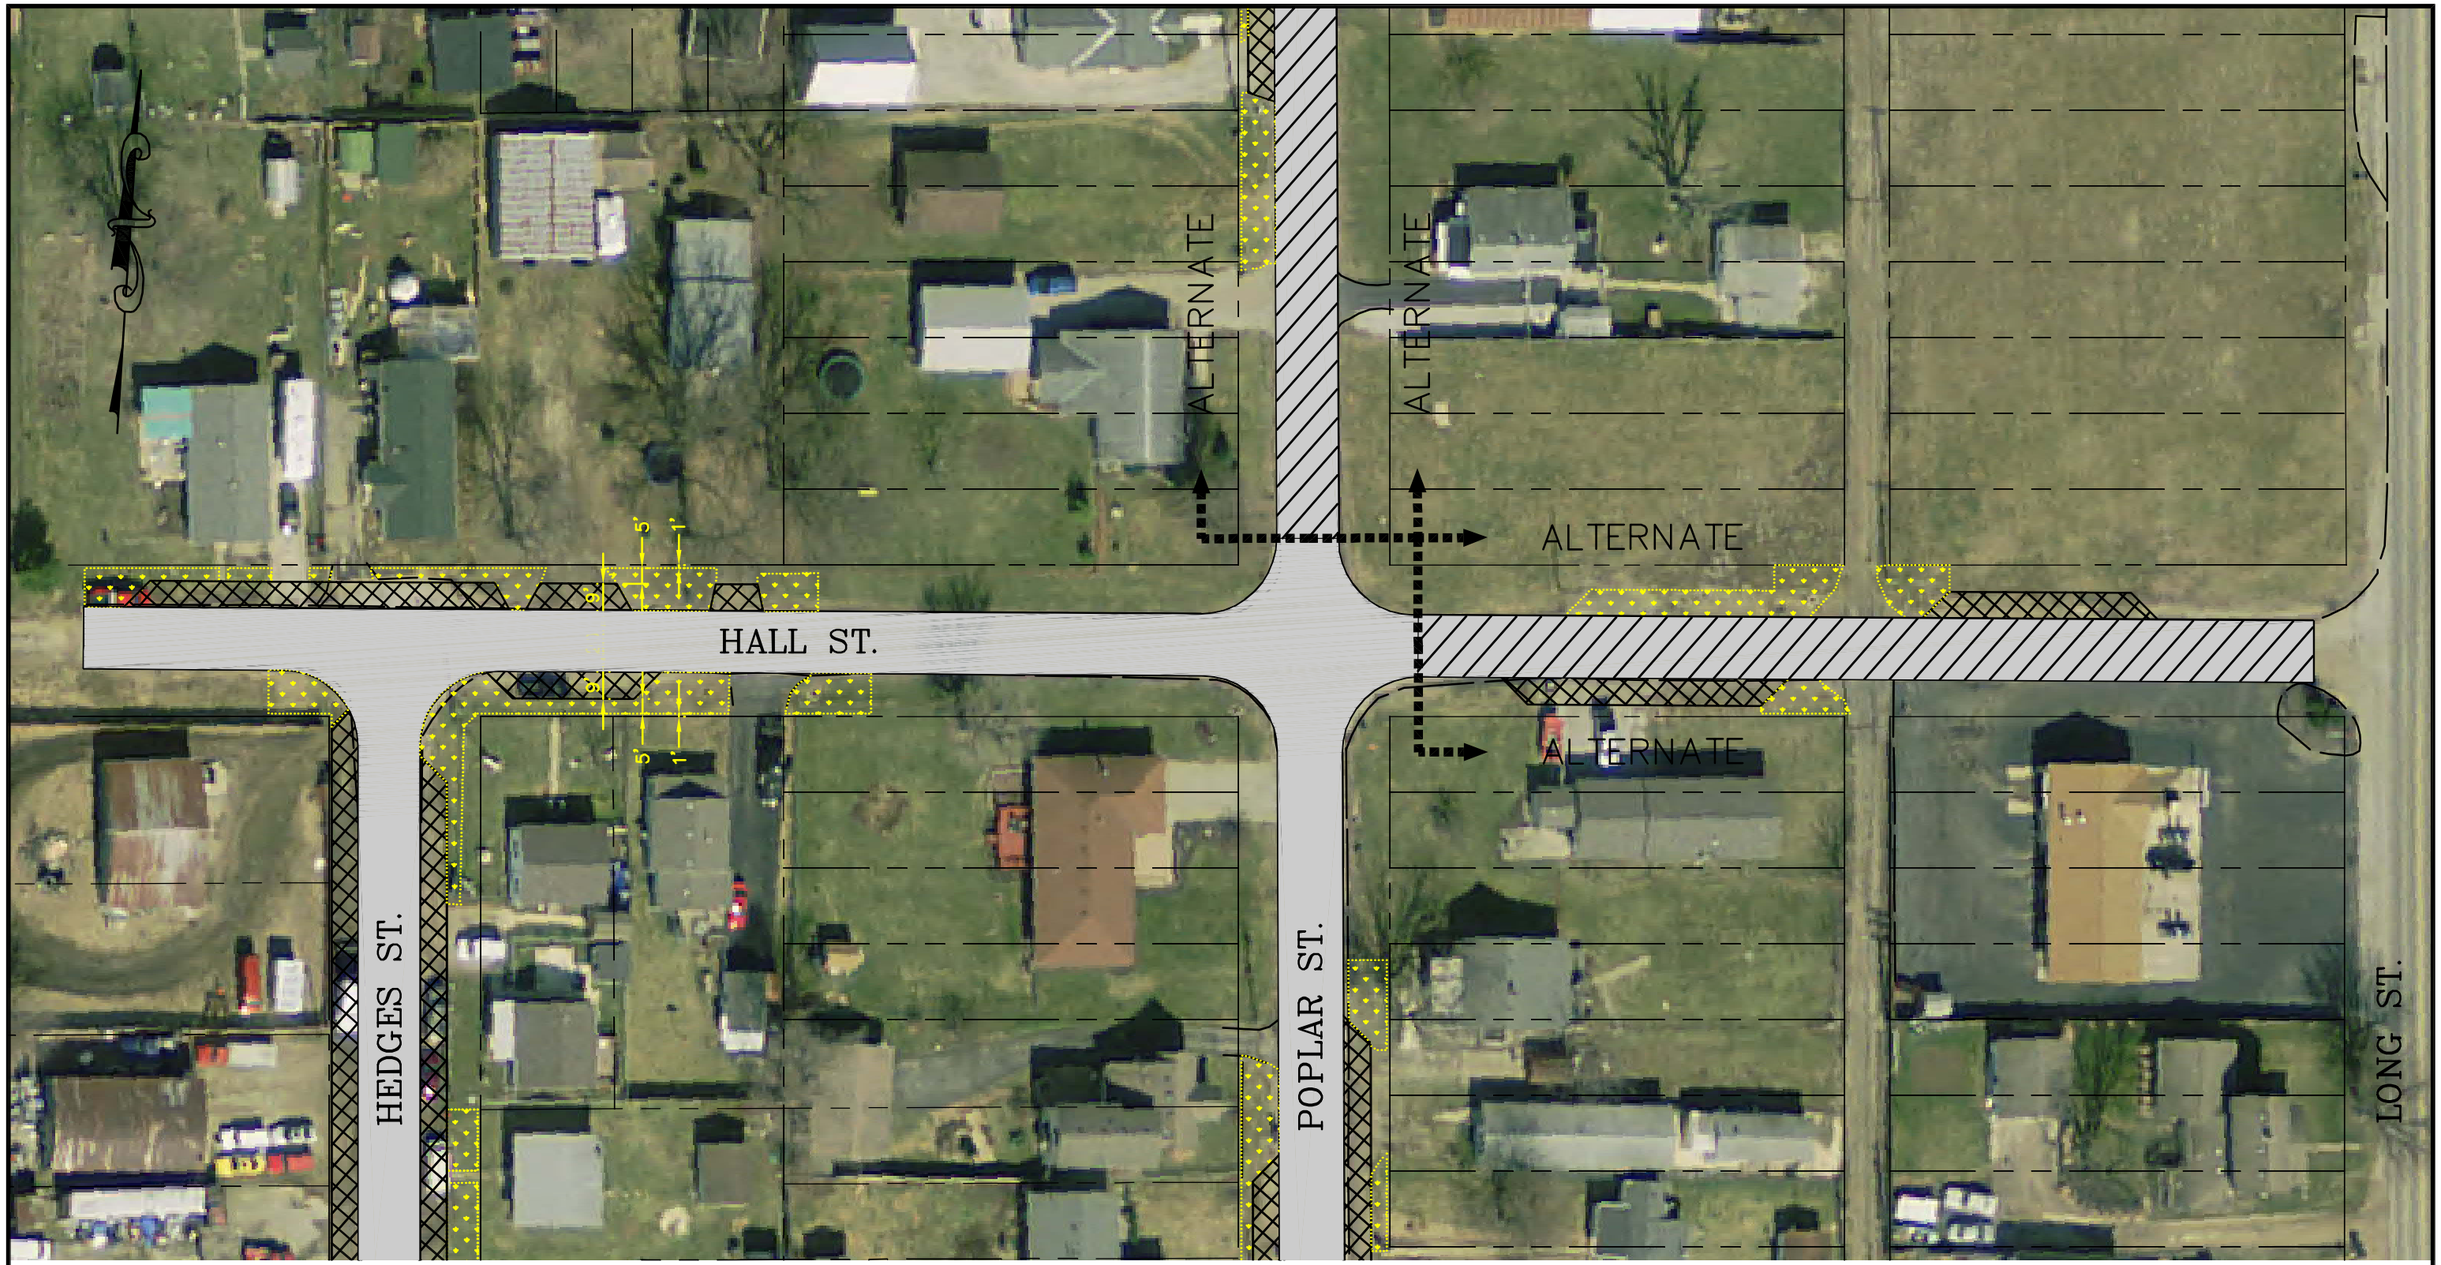

= PAVEMENT OVERLAY AREA (BASE BID)

= PAVEMENT OVERLAY AREA (ALTERNATE BID)

= CHIP SEAL PULLOFF AREA

= REGRADE, SPREAD TOPSOIL, SEEDING AND MULCHING AREA

HALL STREET IMPROVEMENTS

SCALE: 1" = 50'

PREPARED BY:

Pomeroy & Associates Ltd.

Consulting Engineers & Surveyors

599 Scherers Court • Worthington, Ohio 43085

Phone(614)885-2498 • Fax(614)885-2886

HEDGES ST.

POPLAR ST.

LONG ST.

SOUTH ST.

RANDOLPH ST.

ALTERNATE

ALTERNATE

7'

1'

2'

9'

3'

1'

= PAVEMENT OVERLAY AREA (BASE BID)

= PAVEMENT OVERLAY AREA (ALTERNATE BID)

= CHIP SEAL PULLOFF AREA

= REGRADE, SPREAD TOPSOIL, SEEDING AND MULCHING AREA

SOUTH STREET IMPROVEMENTS

SCALE: 1" = 50'

PREPARED BY:

Pomeroy & Associates Ltd.

Consulting Engineers & Surveyors

599 Scherers Court • Worthington, Ohio 43085

Phone(614)885-2498 • Fax(614)885-2886