Exhibit B

Map of Ashville & Involved Area

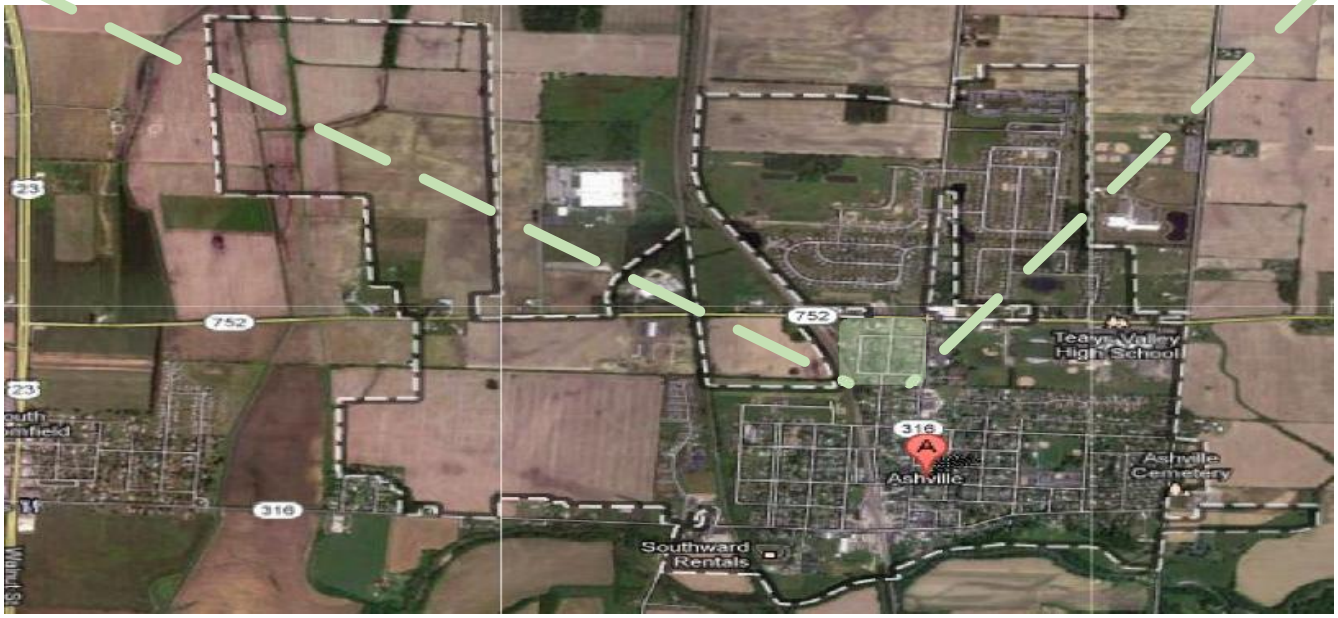

Exhibit B

PAVEMENT OVERLAY AREA

CHIP SEAL PULLOFF AREA

REGRADE, SPREAD TOPSOIL, SEEDING AND MULCHING AREA

HALL STREET, HEDGES STREET, POPLAR STREET & SOUTH STREET IMPROVEMENT PROJECT

SCALE: 1" = 150'

PREPARED BY:
Pomeroy & Associates Ltd.
Consulting Engineers & Surveyors
599 Scherers Court • Worthington, Ohio 43085
Phone(614)885-2498 • Fax(614)885-2886

Exhibit B

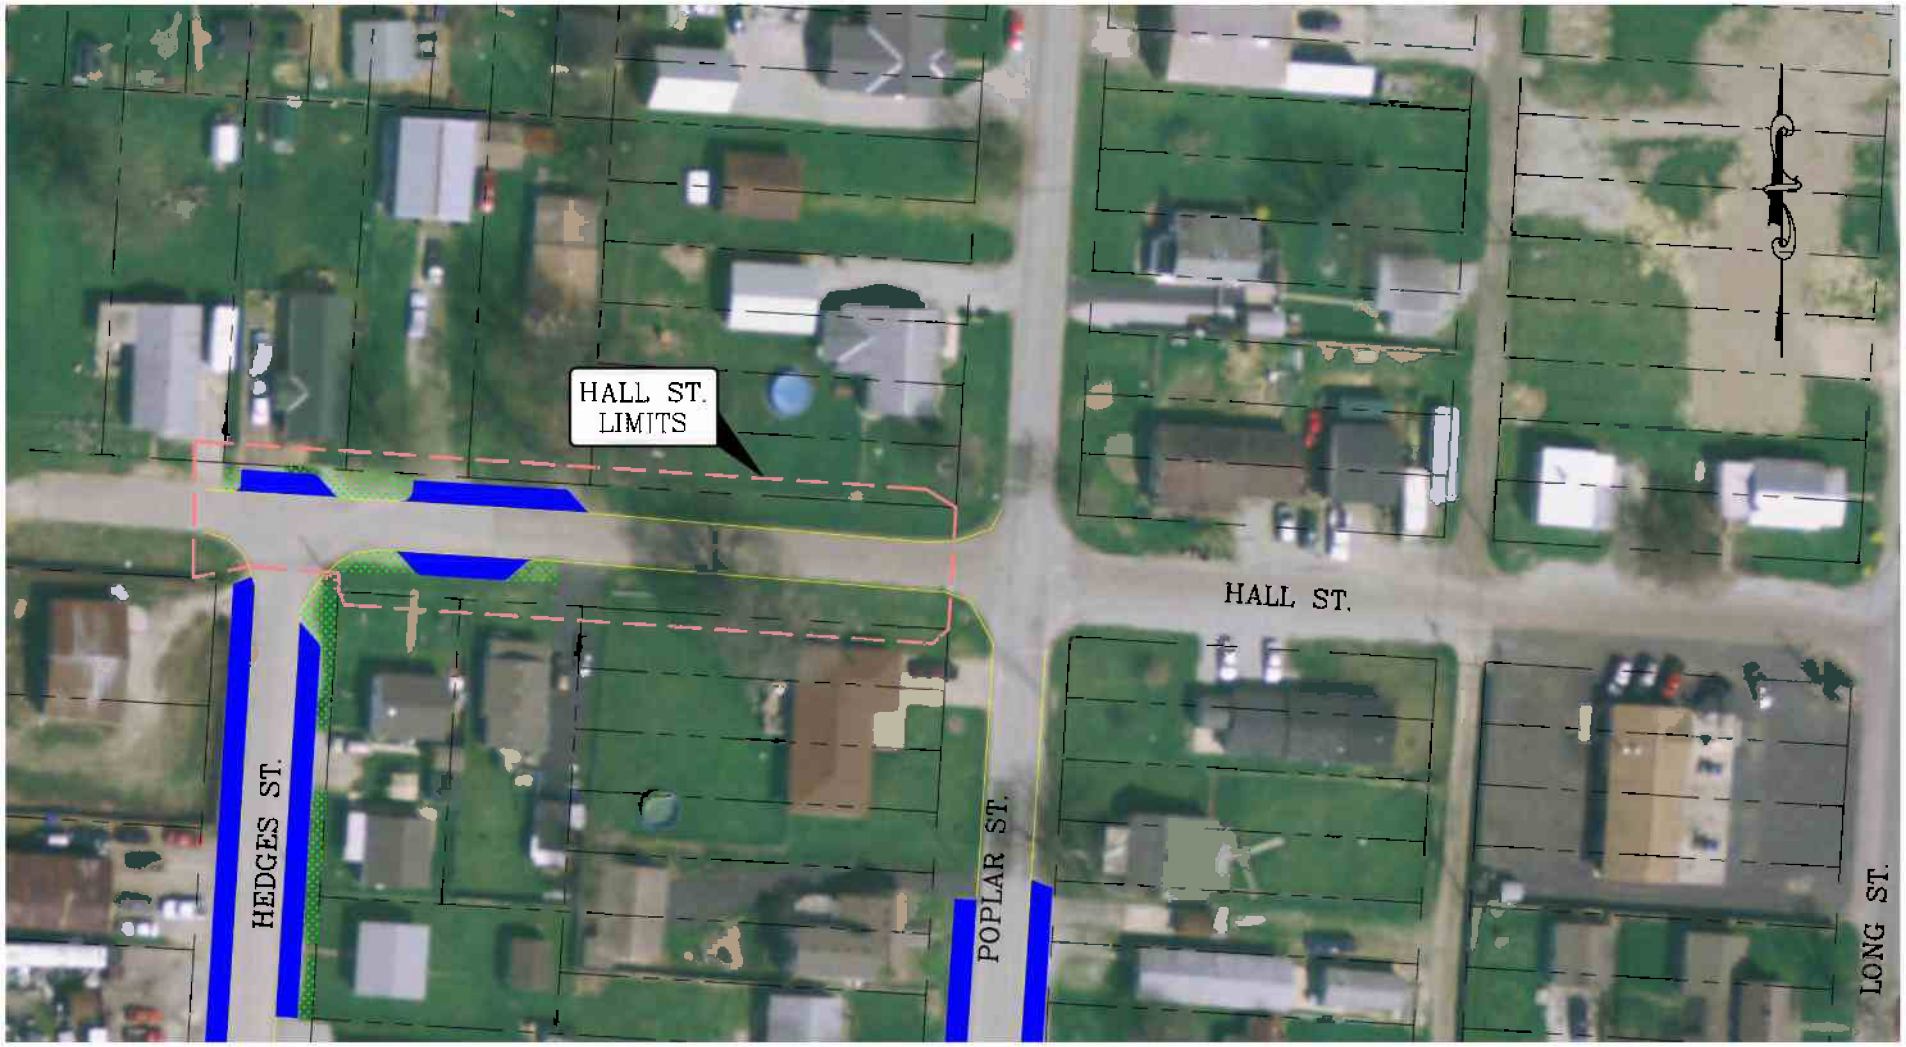

PAVEMENT OVERLAY AREA

CHIP SEAL PULLOFF AREA

REGRADE, SPREAD TOPSOIL, SEEDING AND MULCHING AREA

HALL STREET IMPROVEMENT PROJECT

SCALE: 1" = 50'

PREPARED BY:
Pomeroy & Associates Ltd.
Consulting Engineers & Surveyors
599 Scherers Court • Worthington, Ohio 43085
Phone(614)885-2498 • Fax(614)885-2886

Exhibit B

PAVEMENT OVERLAY AREA

CHIP SEAL PULLOFF AREA

REGRADE, SPREAD TOPSOIL, SEEDING AND MULCHING AREA

HEDGES STREET IMPROVEMENT PROJECT

SCALE: 1" = 50'

PREPARED BY:

Pomeroy & Associates Ltd.
Consulting Engineers & Surveyors
599 Scherers Court • Worthington, Ohio 43085
Phone(614)885-2498 • Fax(614)885-2886

Exhibit B

POPLAR STREET IMPROVEMENT PROJECT

SCALE: 1" = 100'

PAVEMENT OVERLAY AREA

CHIP SEAL PULLOFF AREA

REGRADE SPREAD TOPSOIL, SEEDING AND MULCHING AREA

PREPARED BY.
Pomeroy & Associates Ltd.
Consulting Engineers & Surveyors
599 Scherers Court • Worthington, Ohio 43085
Phone(614)885-2498 • Fax(614)885-2886

Exhibit B

SOUTH STREET IMPROVEMENT PROJECT

SCALE: 1" = 50'

PAVEMENT OVERLAY AREA

CHIP SEAL PULLOFF AREA

REGRADE, SPREAD TOPSOIL, SEEDING AND MULCHING AREA

PREPARED BY:
Pomeroy & Associates Ltd.
Consulting Engineers & Surveyors
599 Scherers Court • Worthington, Ohio 43085
Phone(614)885-2498 • Fax(614)885-2886